


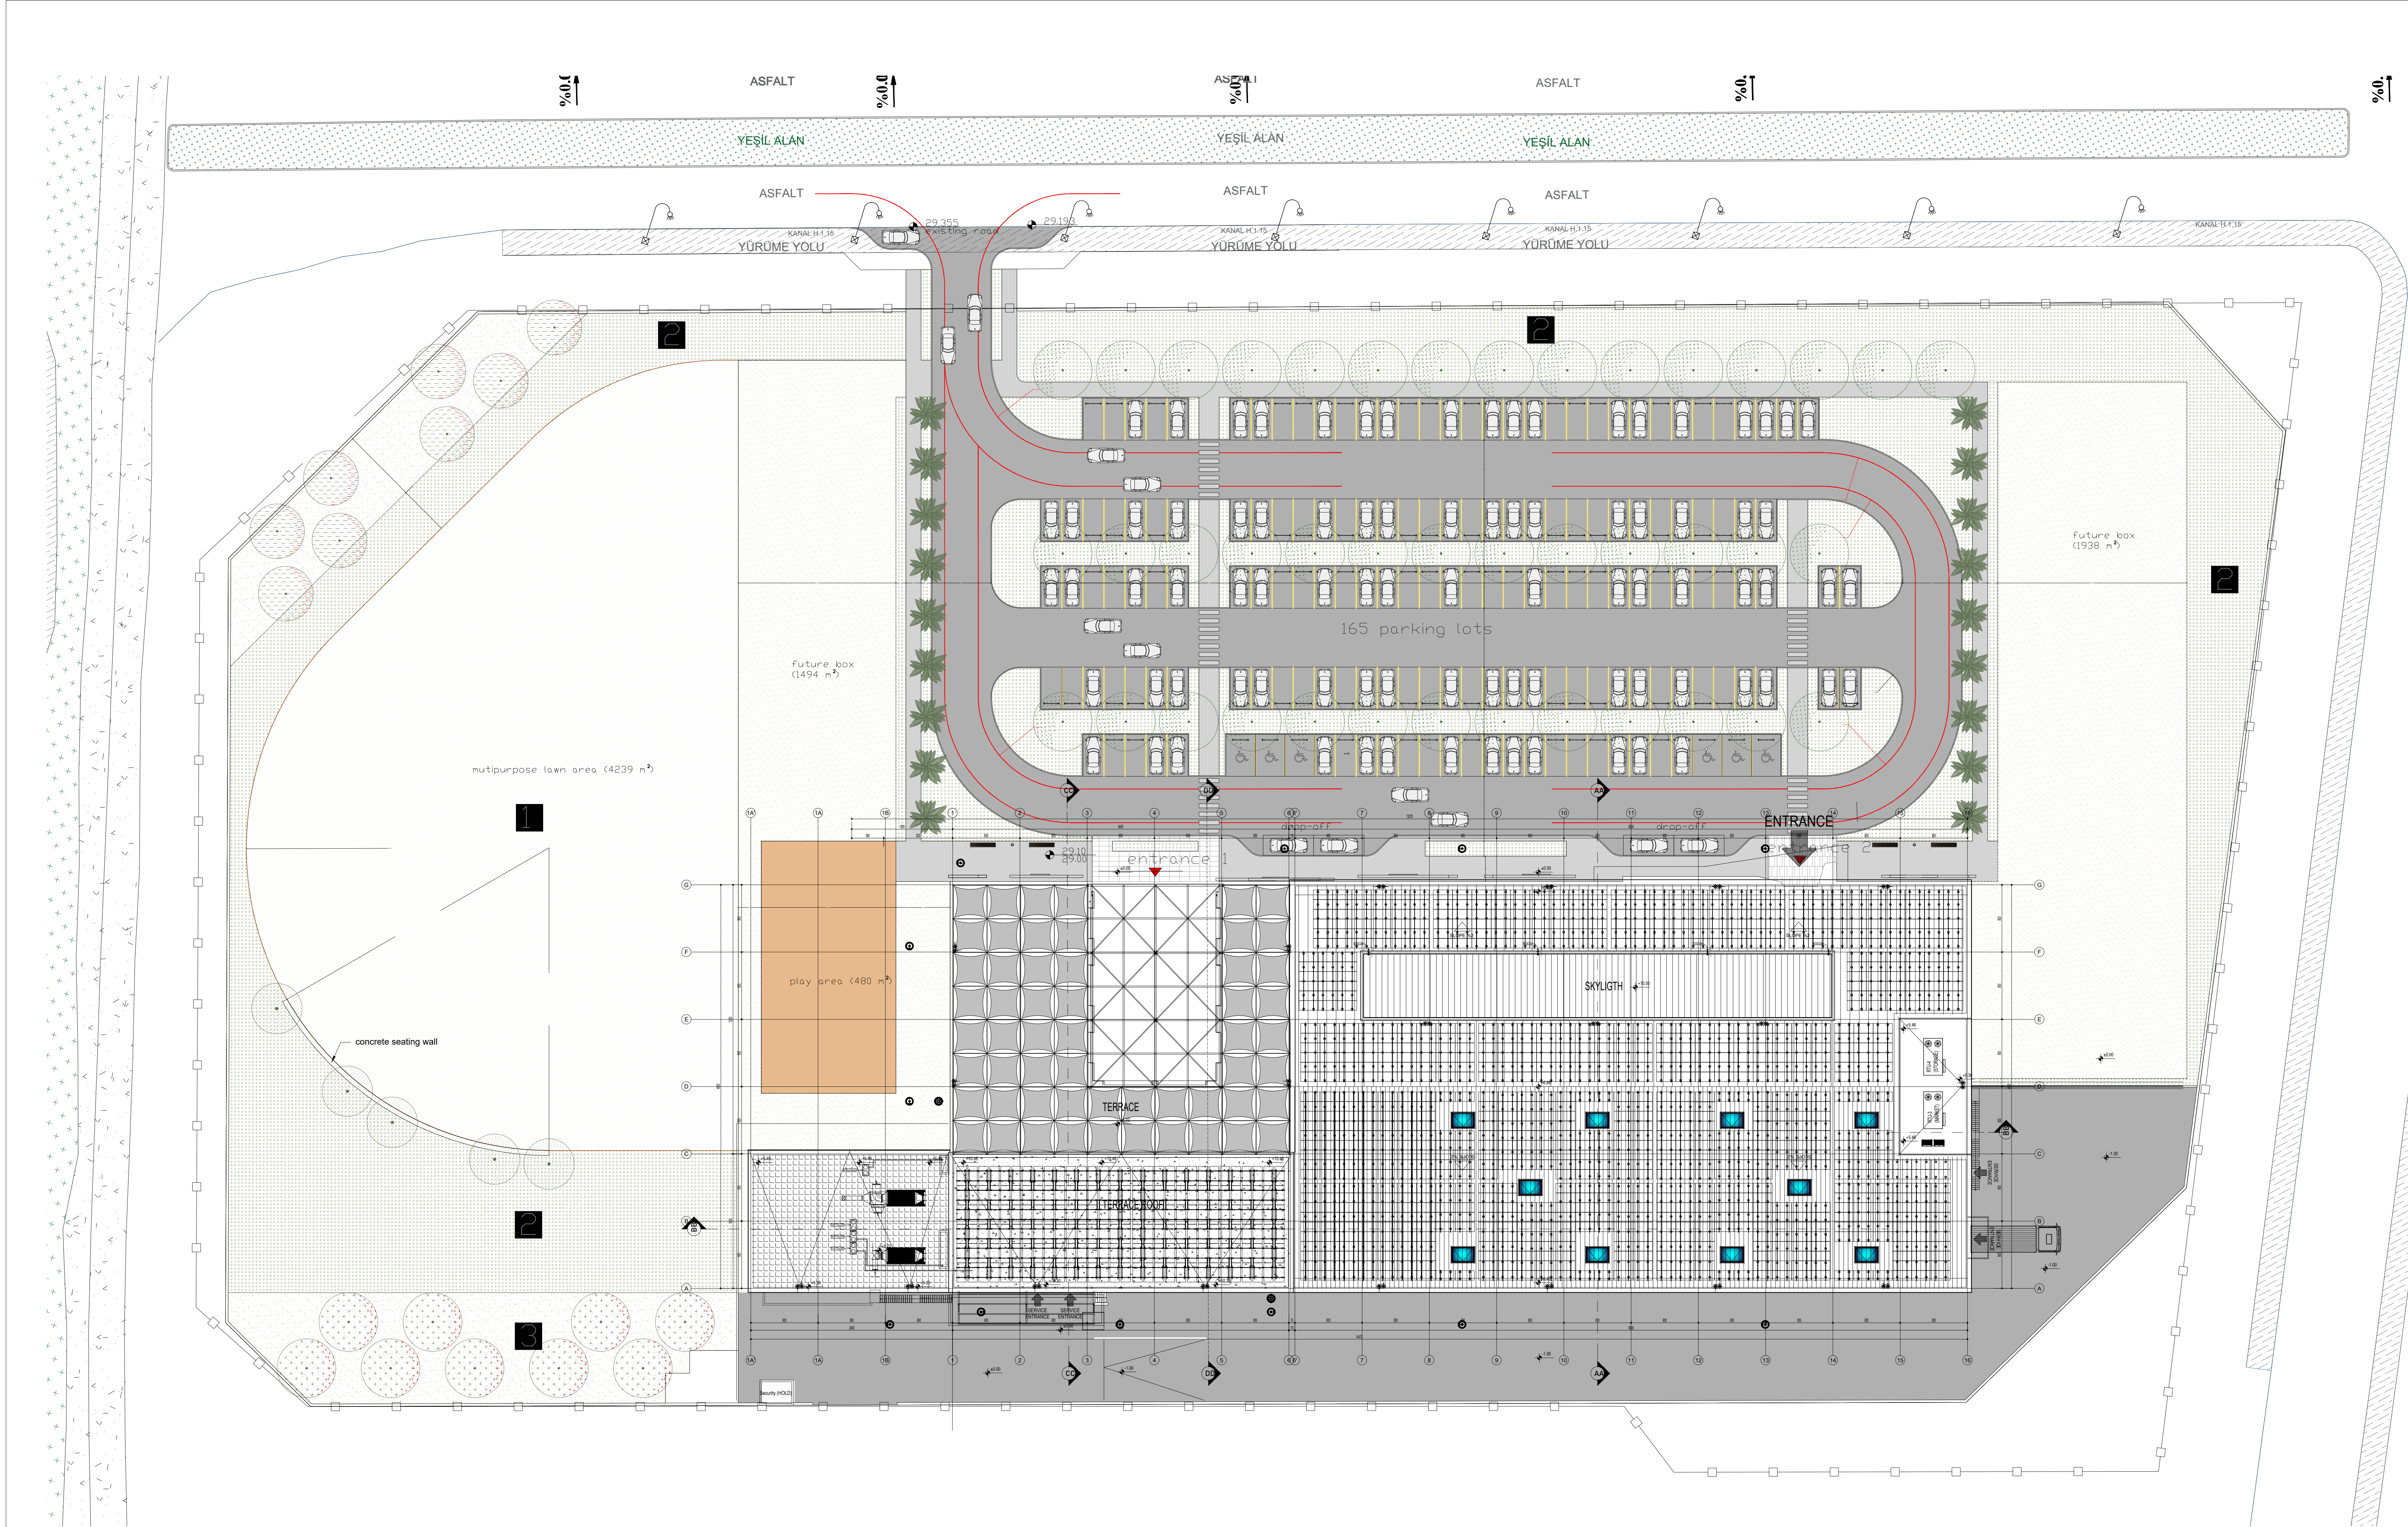

- SHOP
- ANCHOR
- FOOD
- CAFE
- ENTERTAINMENT
- MARKET
- CIRCULATION
- KIDS

NOTES ON DRAWINGS:

- All measures (dimensions) are to be taken (checked) on site.
- All dimensions are in centimeters and to the masonry surfaces, all elevations are in meters. All levels are in meters.
- Top of slab (T.O.S.) on ground floor (±0.00) is equal to (30.50).
- Any queries to be clarified with the Architect.
- All vertical measures relate to the SSL.
- All door heights are measured from the SSL to rough opening.
- All parapet heights are measured from SSL to top of rough parapet.
- All windows and doors without tags are defined in facade drawings.
- For fire-protection-ratings of primary and finishing elements see "FSP" Fire Protection Plans and Report.
- If dimensions of structural elements in architectural plans differ from structural plans: structural plans overrule architectural plans.
- Provide safety attachment points on the roof as required where parapet height is less than 110 cm above finished roof.
- For all MEP disciplines and distributions see MEP plans and reports.
- For suspended ceiling dimensions and levels refer to suspended ceiling plans.

Note: Medical equipment placement and furnishing in drawings are for only sampling and irrelevant with reality.
Exact placement and furnishing will be submitted by application drawings.

REV NO DATE REVISION EXPLANATION

KEY PLAN

PROJECT CODE PROJECT NAME

SSM DIAMNADIO PLAZA

CLIENT COMMERCIAL DEVELOPMENT SARL

MAIN CONTRACTOR SUMMA SENEGAL

ARCHITECT CABINET D'ARCHITECTURE ALIOUNE SOW

DESIGN ARCHITECT & INTERIOR DESIGNER

STRUCTURAL

MECHANICAL

ELECTRICAL

LIGHTING

LANDSCAPE

NOT FOR CONSTRUCTION ☐ FOR CONSTRUCTION ☐ FOR TENDER

DRAWN BY ZAFER KAROĞLU

CHECKED YILDIRIM GIGI

APPROVAL XXXXXXXX

STAGE CD DATE 13.12.2024 SCALE 1/100

SHEET NAME SITE ROOF PLAN

SHEET NO SSM-A-X-RP-CD-01-01

PROJECT NO DISCIPLINE PHASE SERIE NO

SSM M CD CS 101